THE CHOW HALL
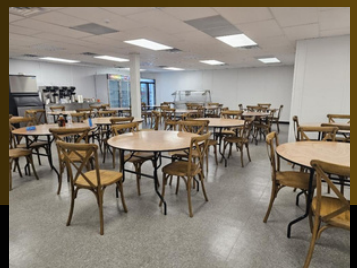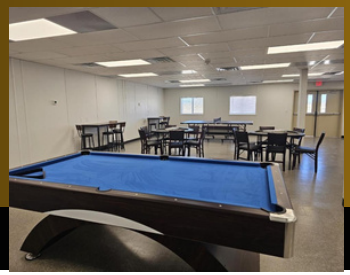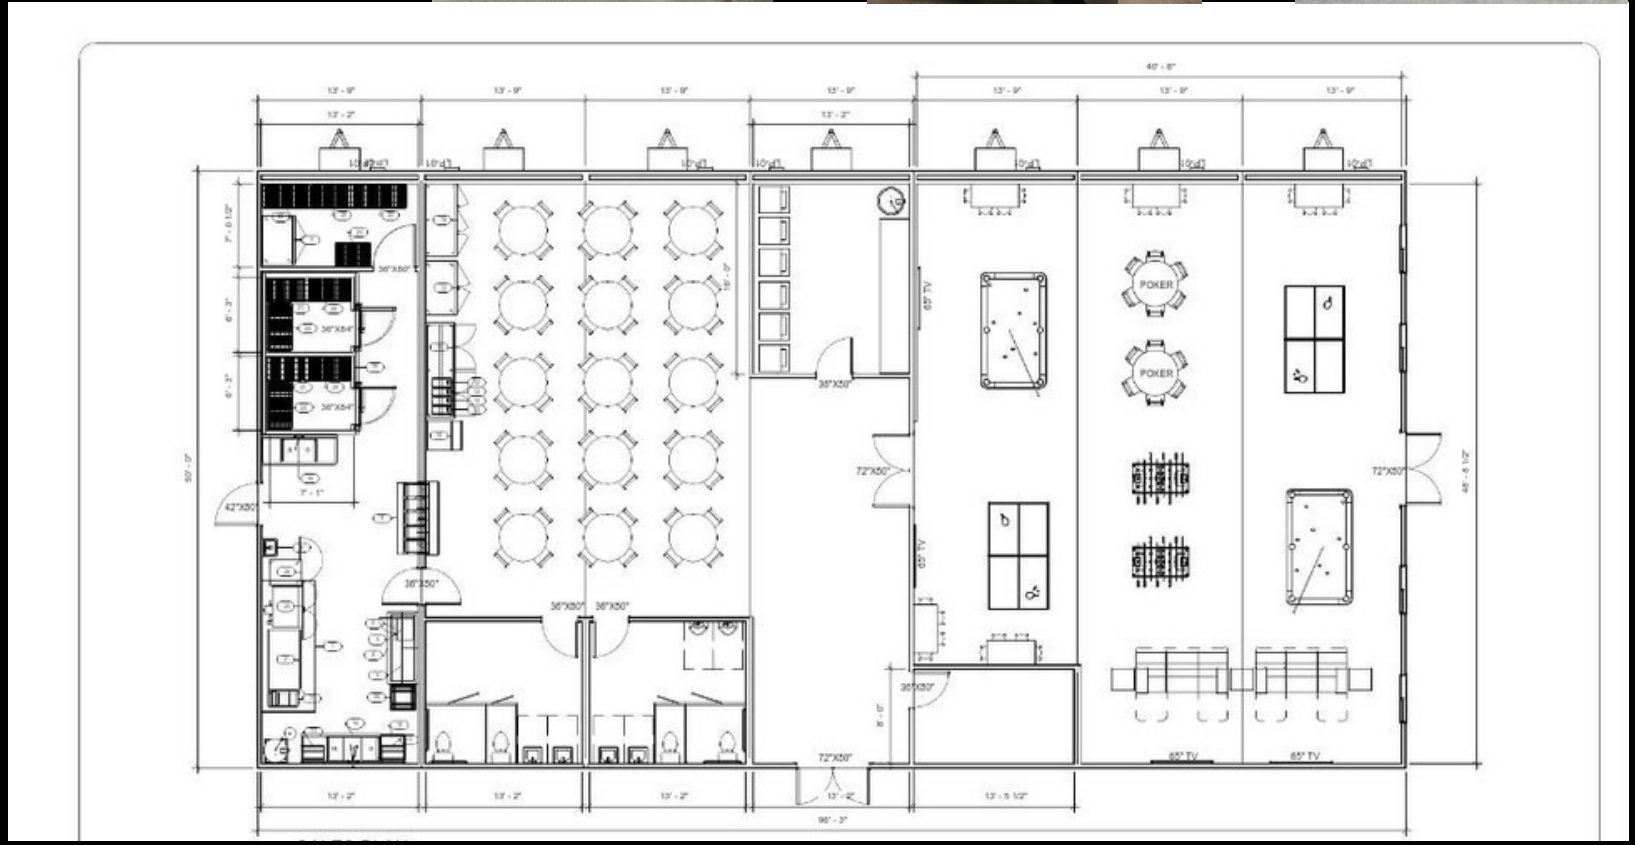
50X96 Kitchen/Dining Room/Recreation Room